




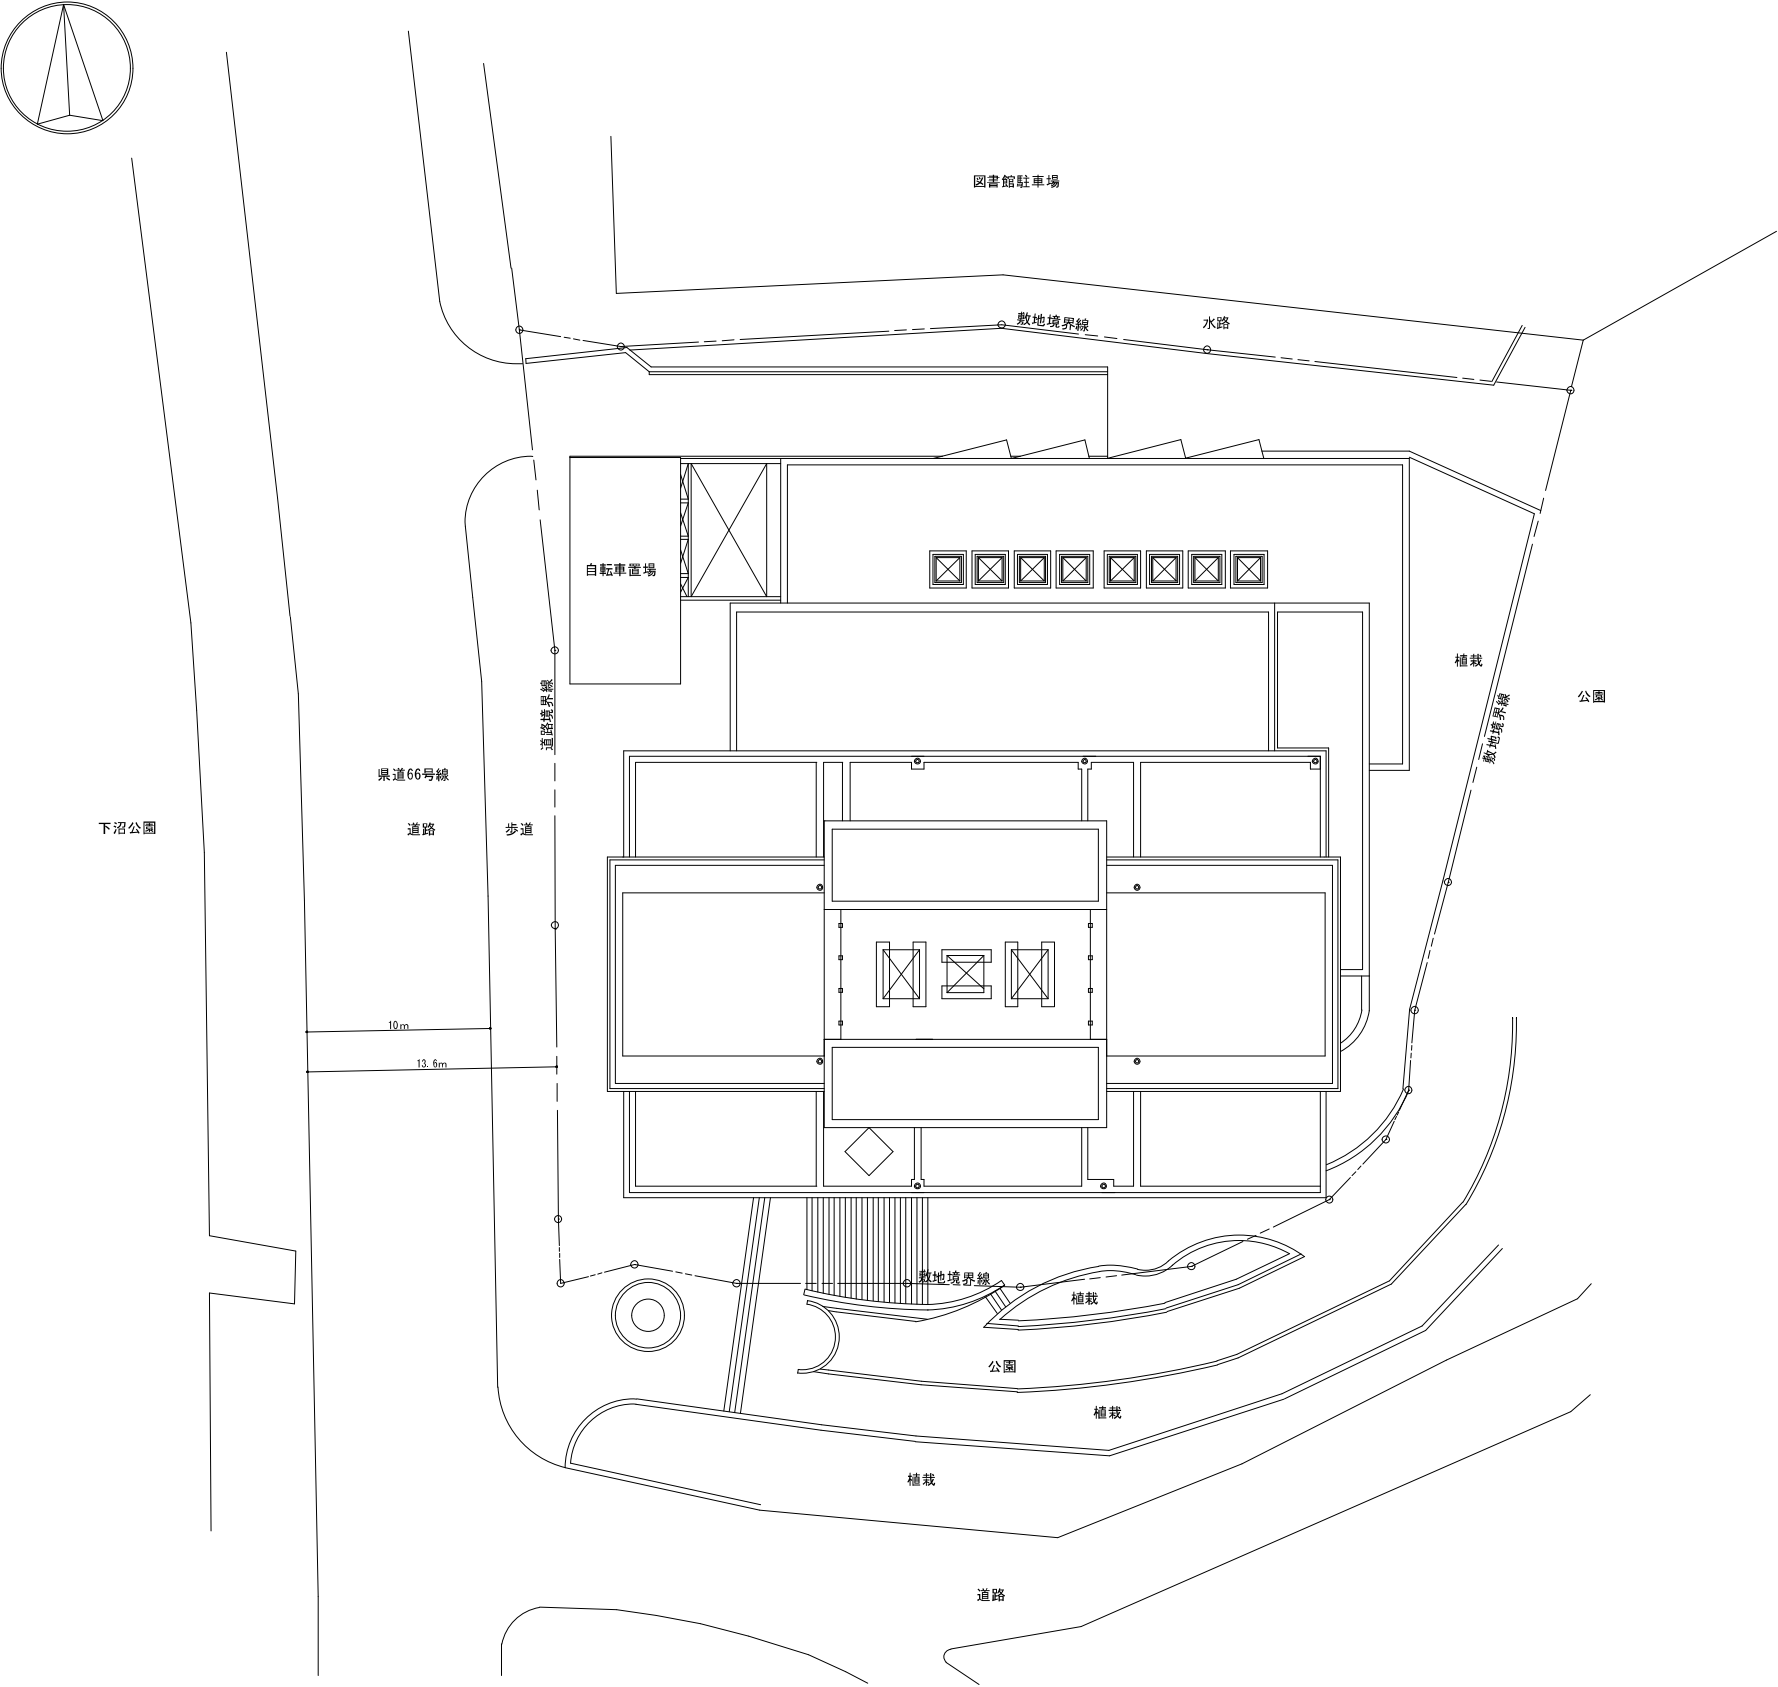



配置図 S=1/200

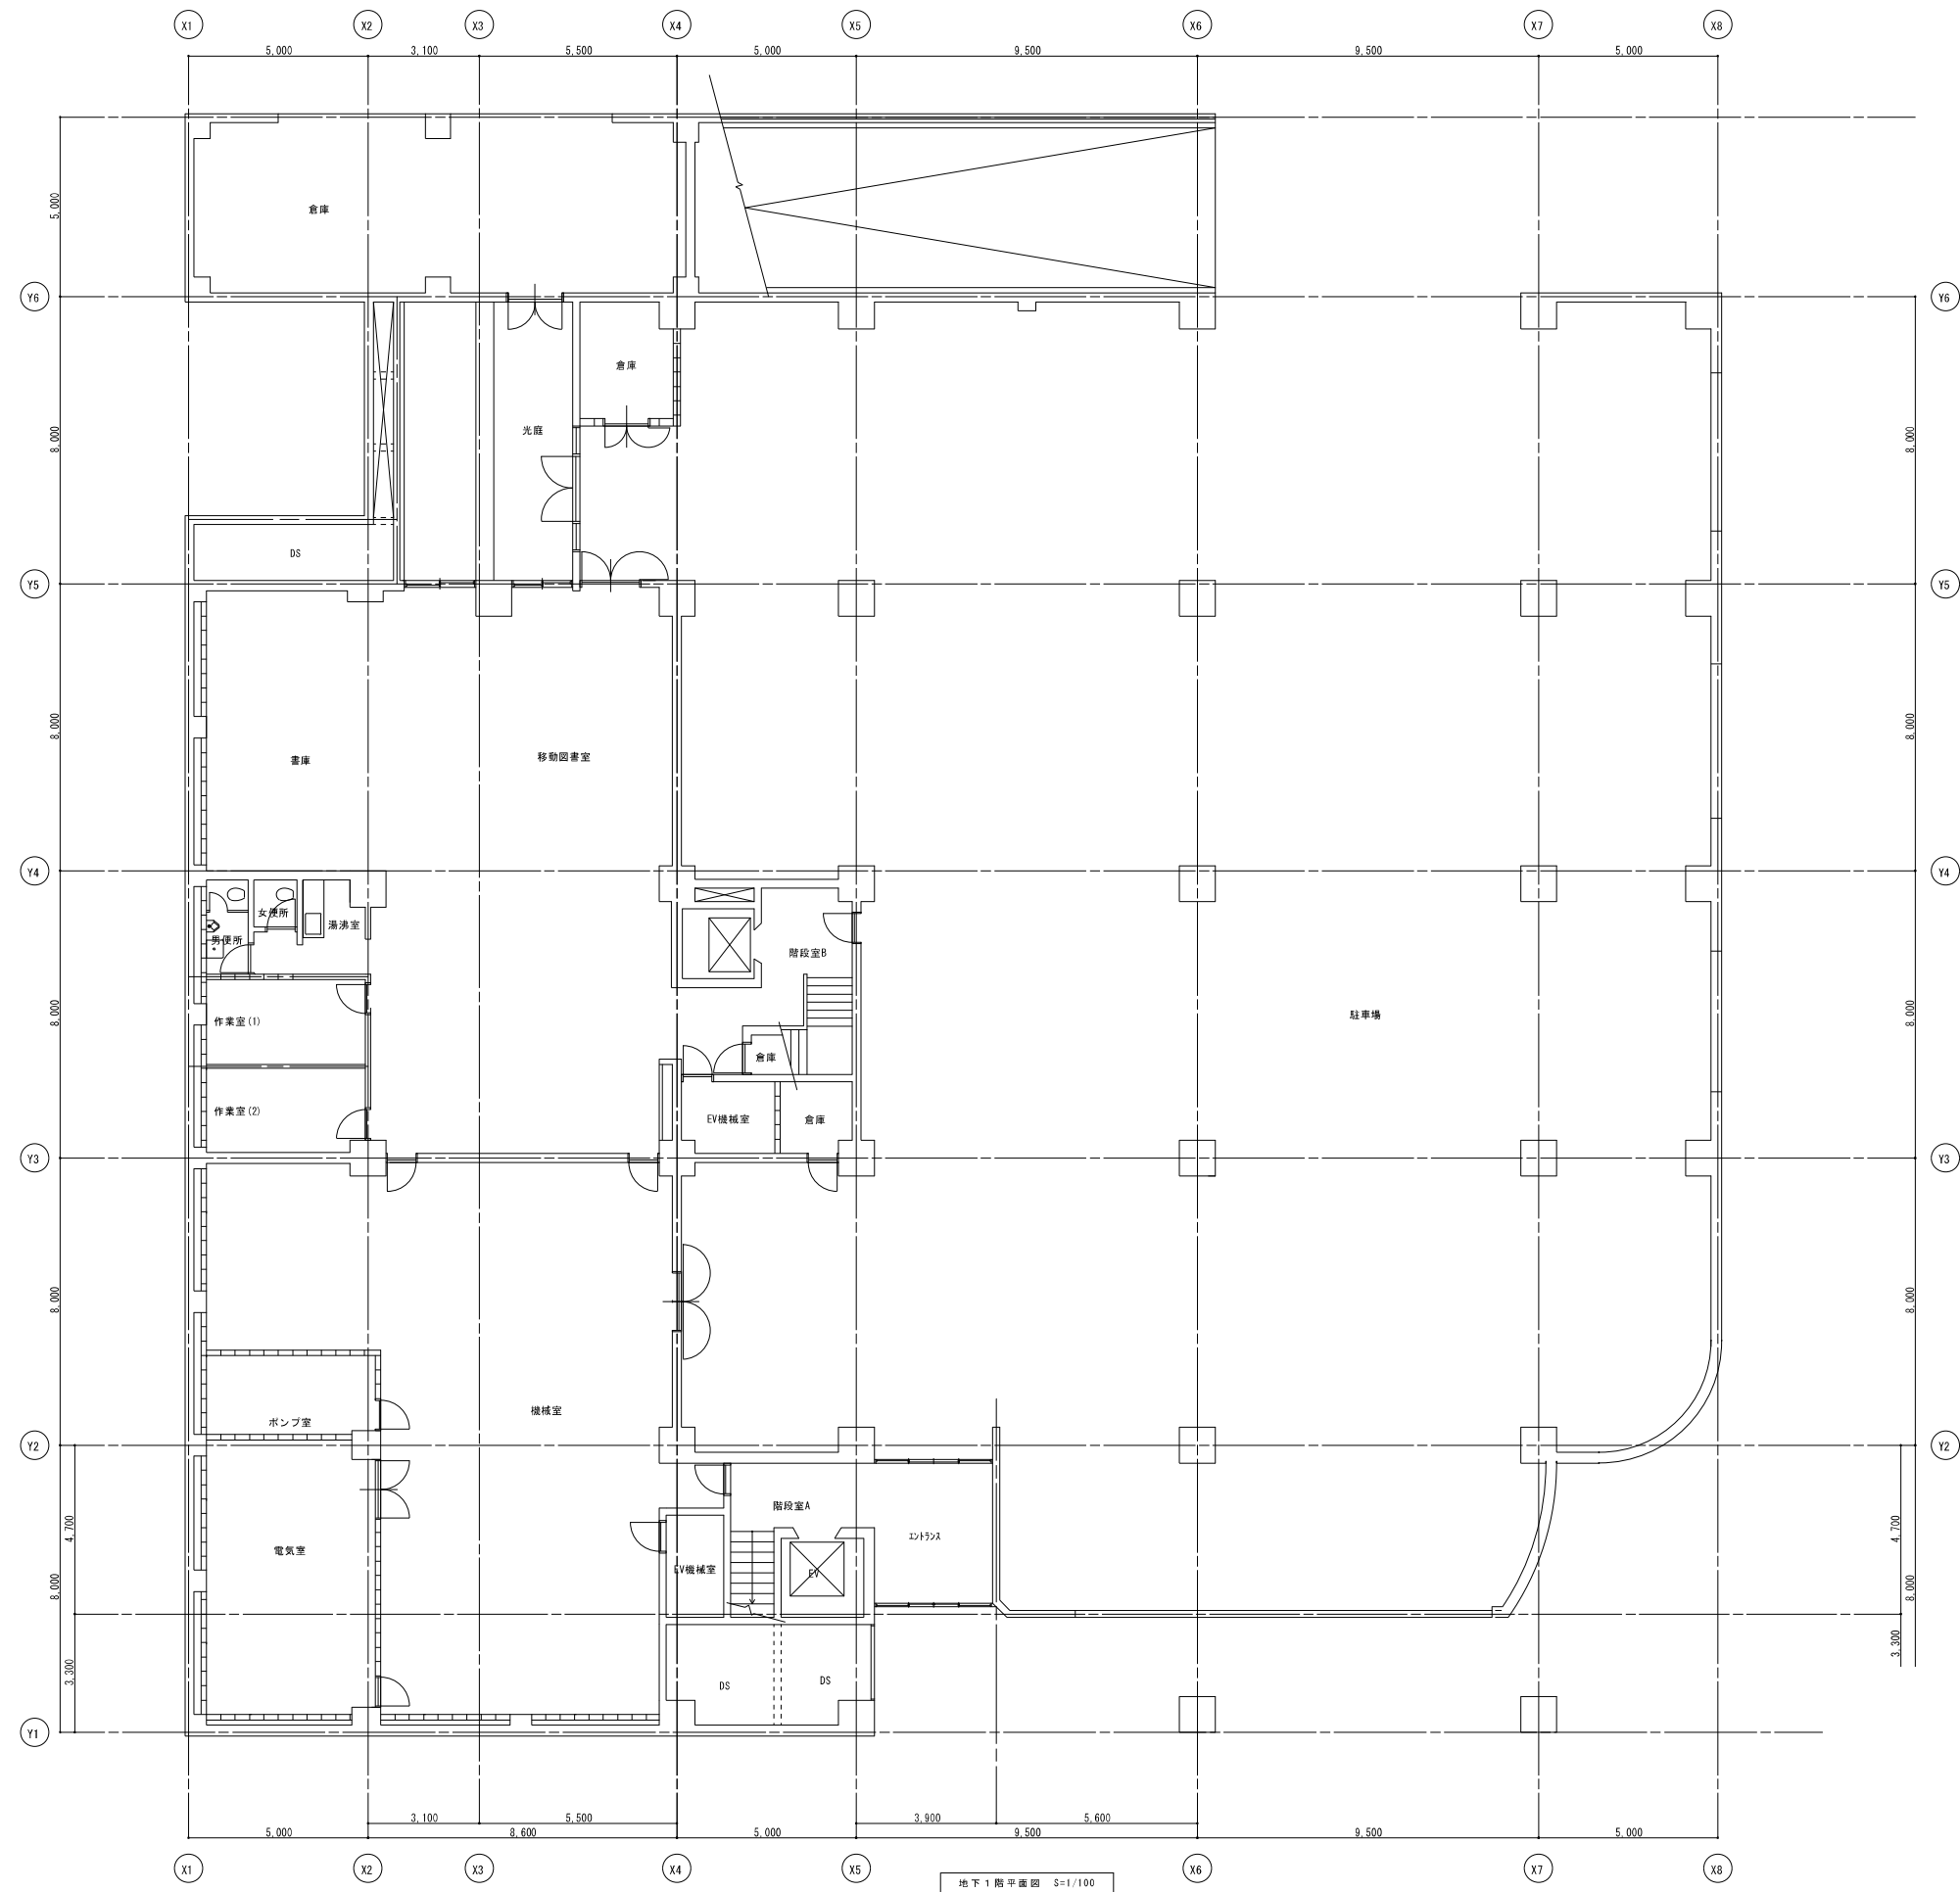

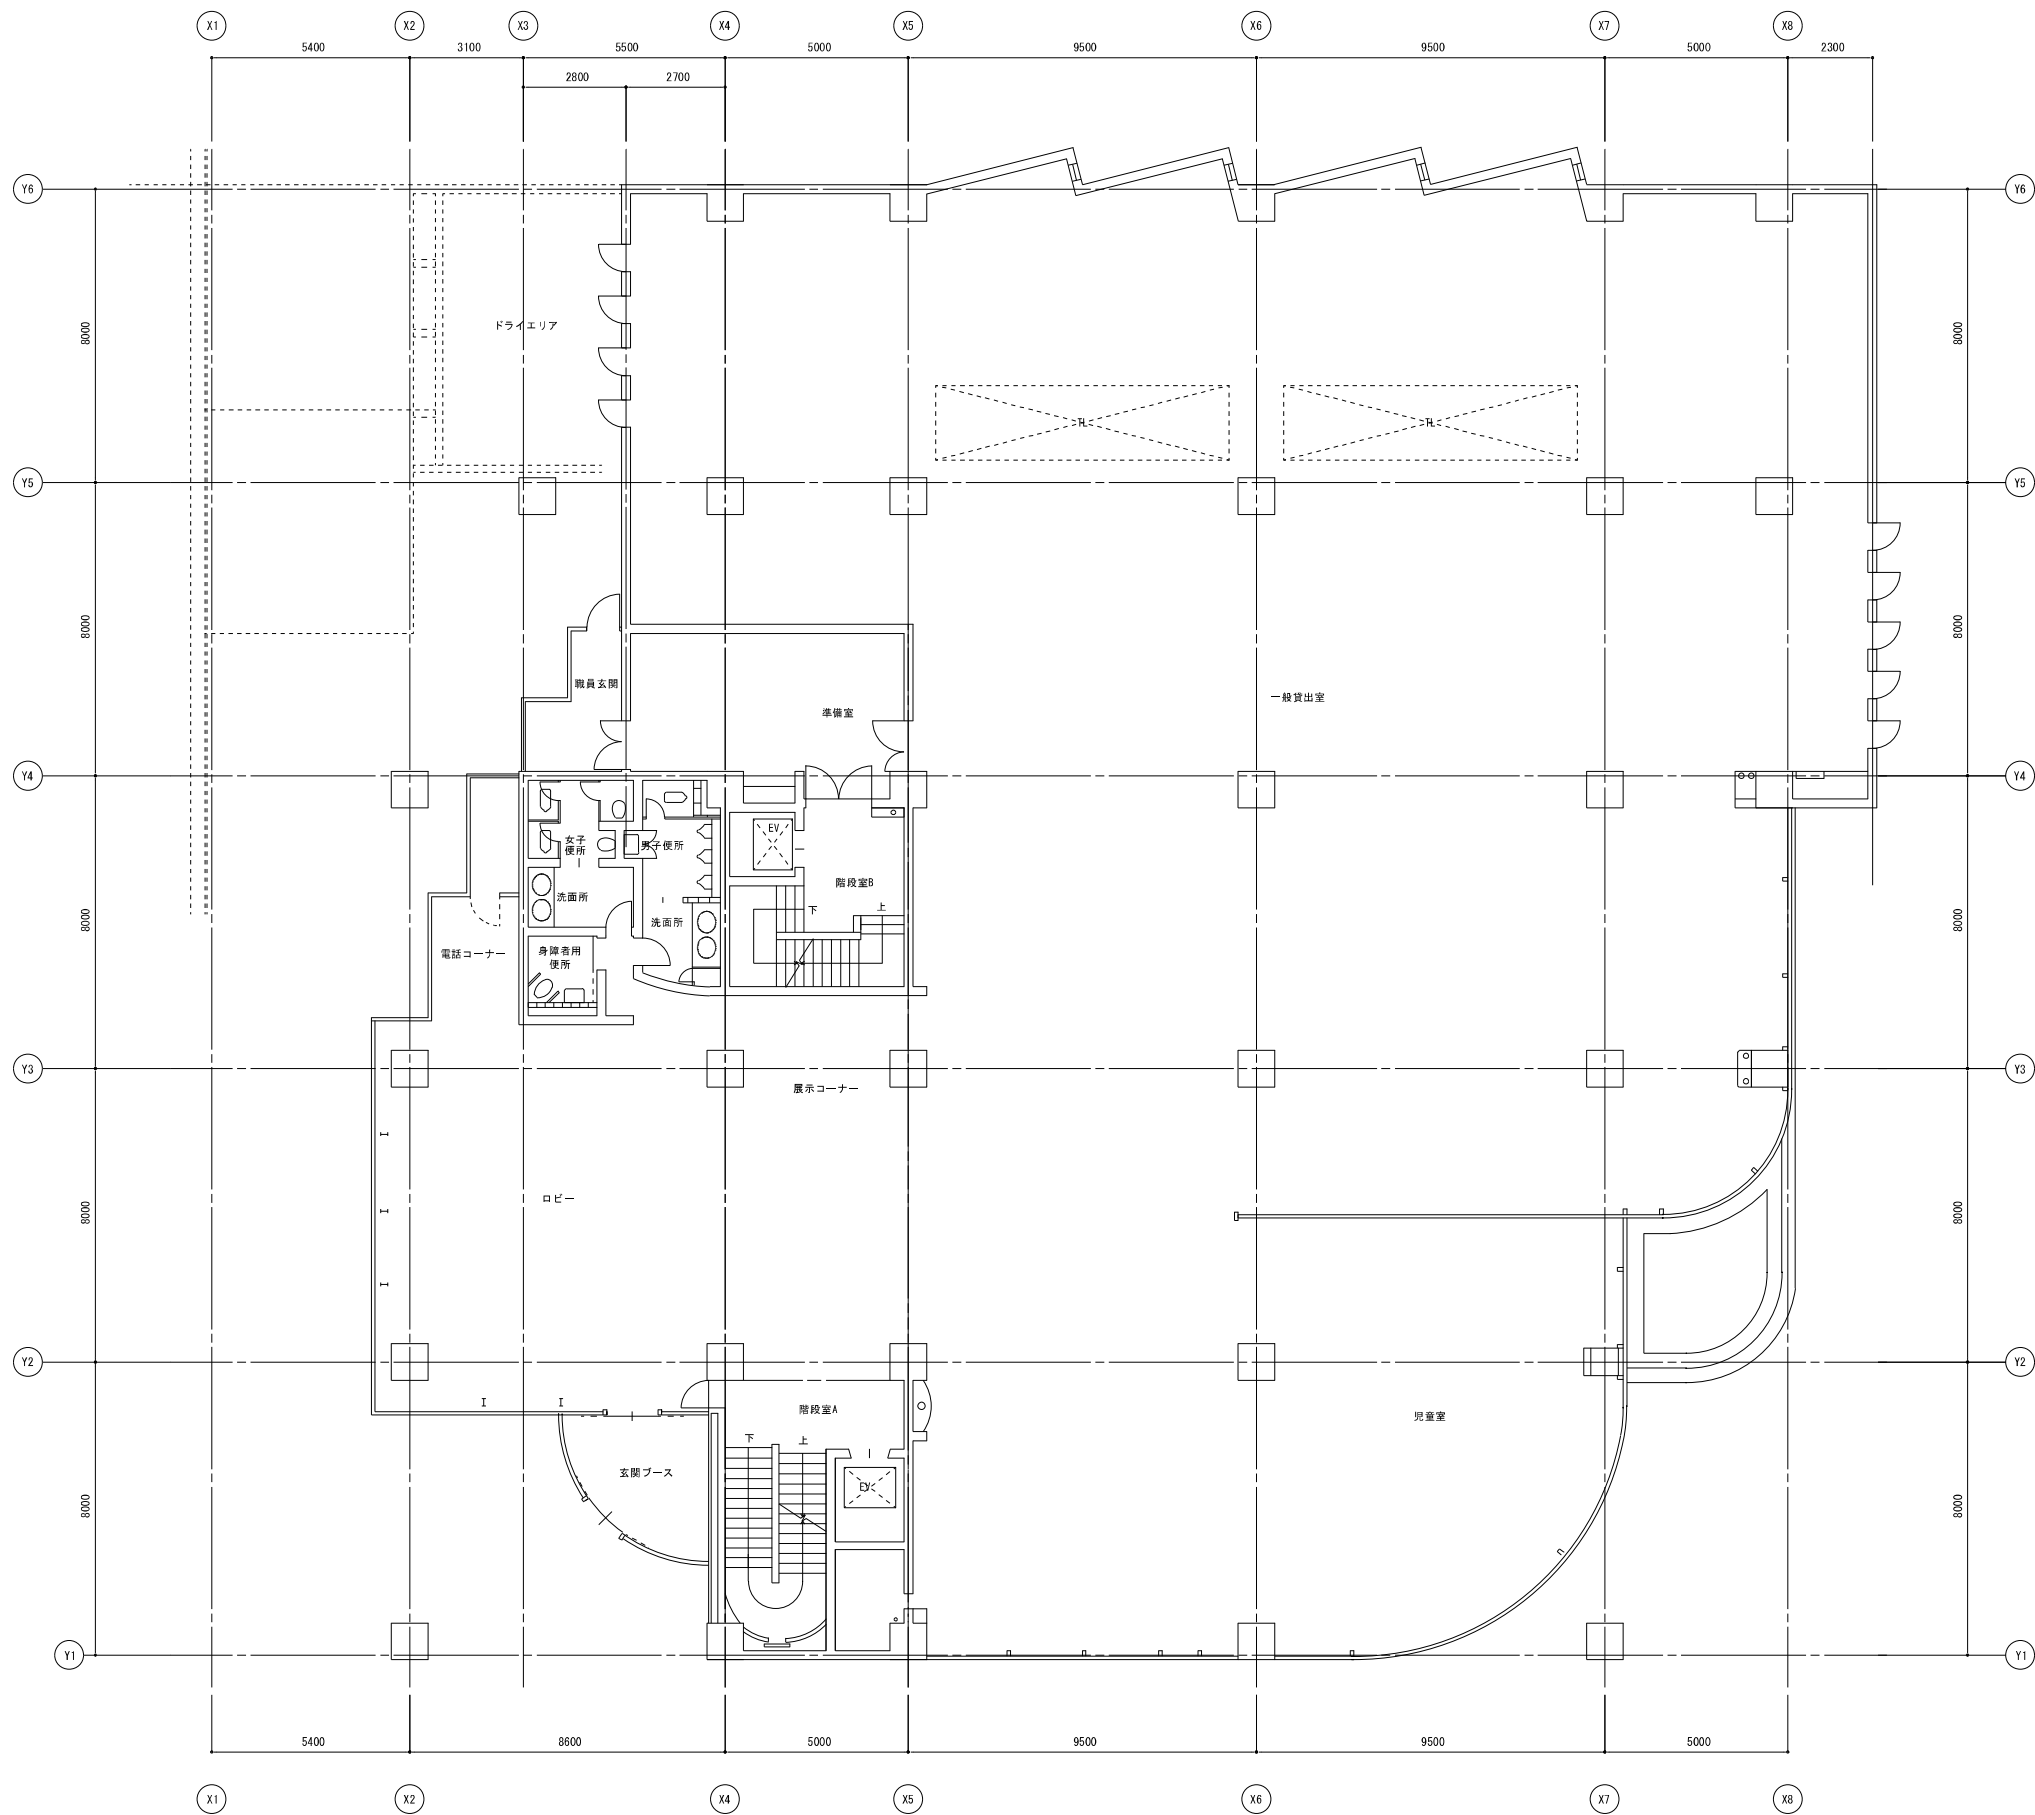



1 階平面図 S=1/100

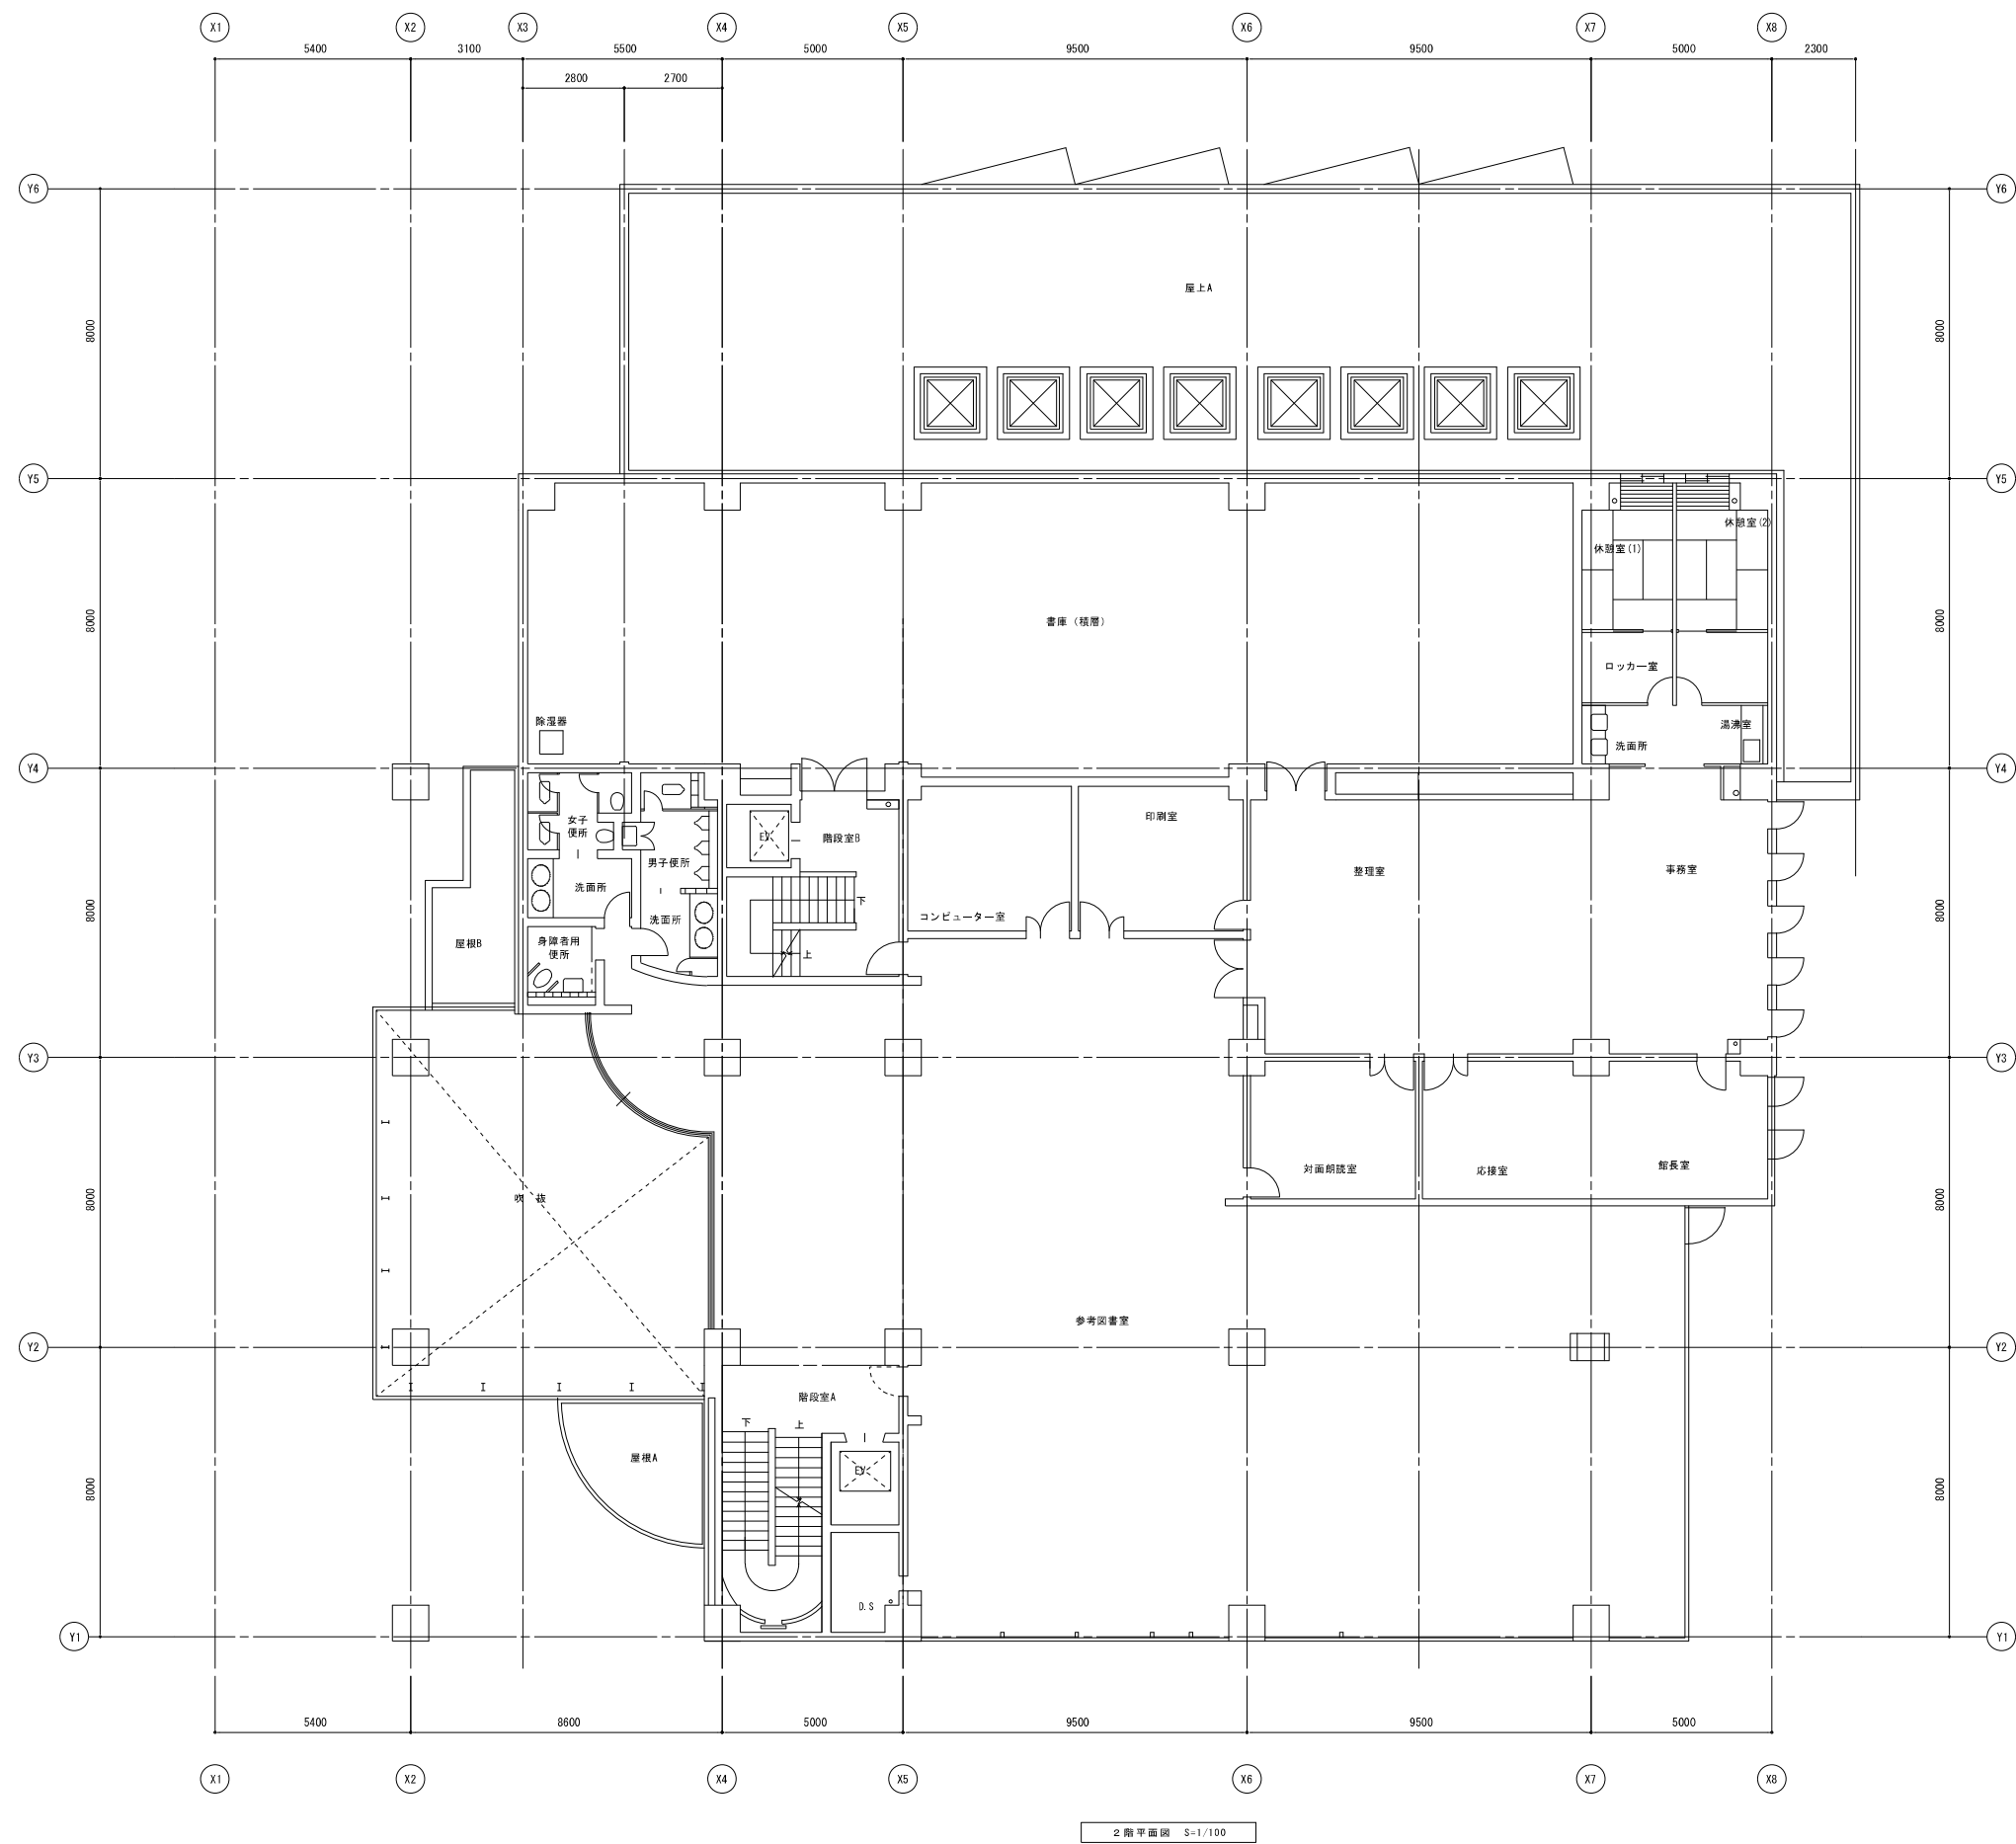

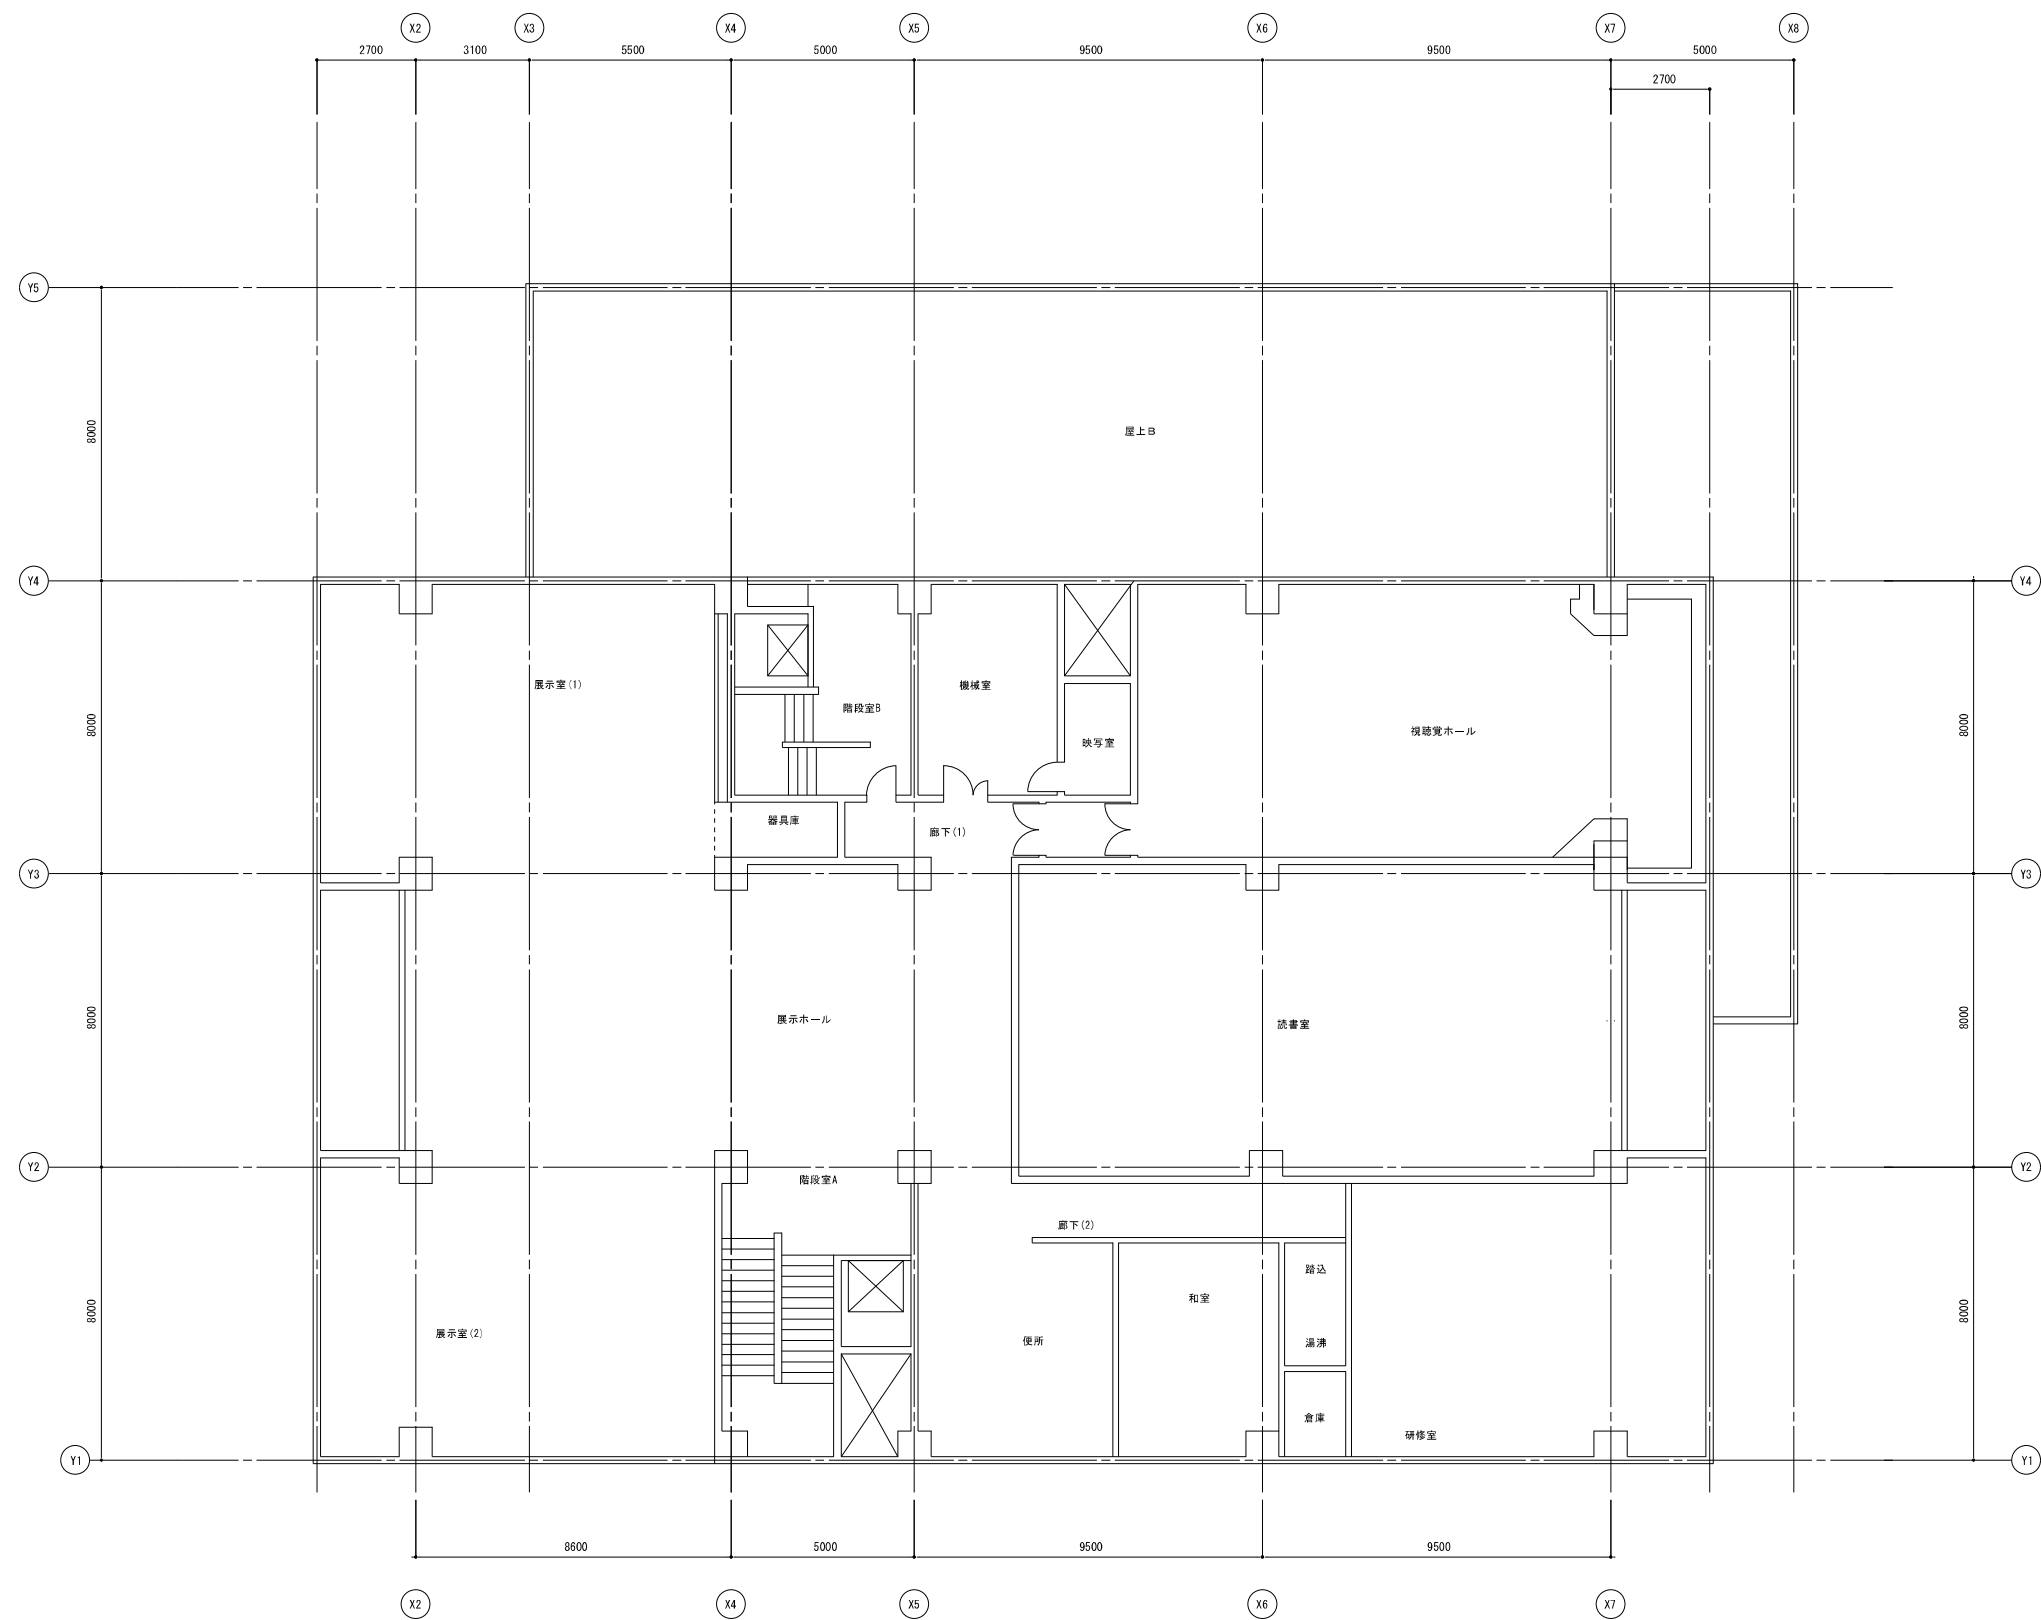


3 階平面圖 S=1/100

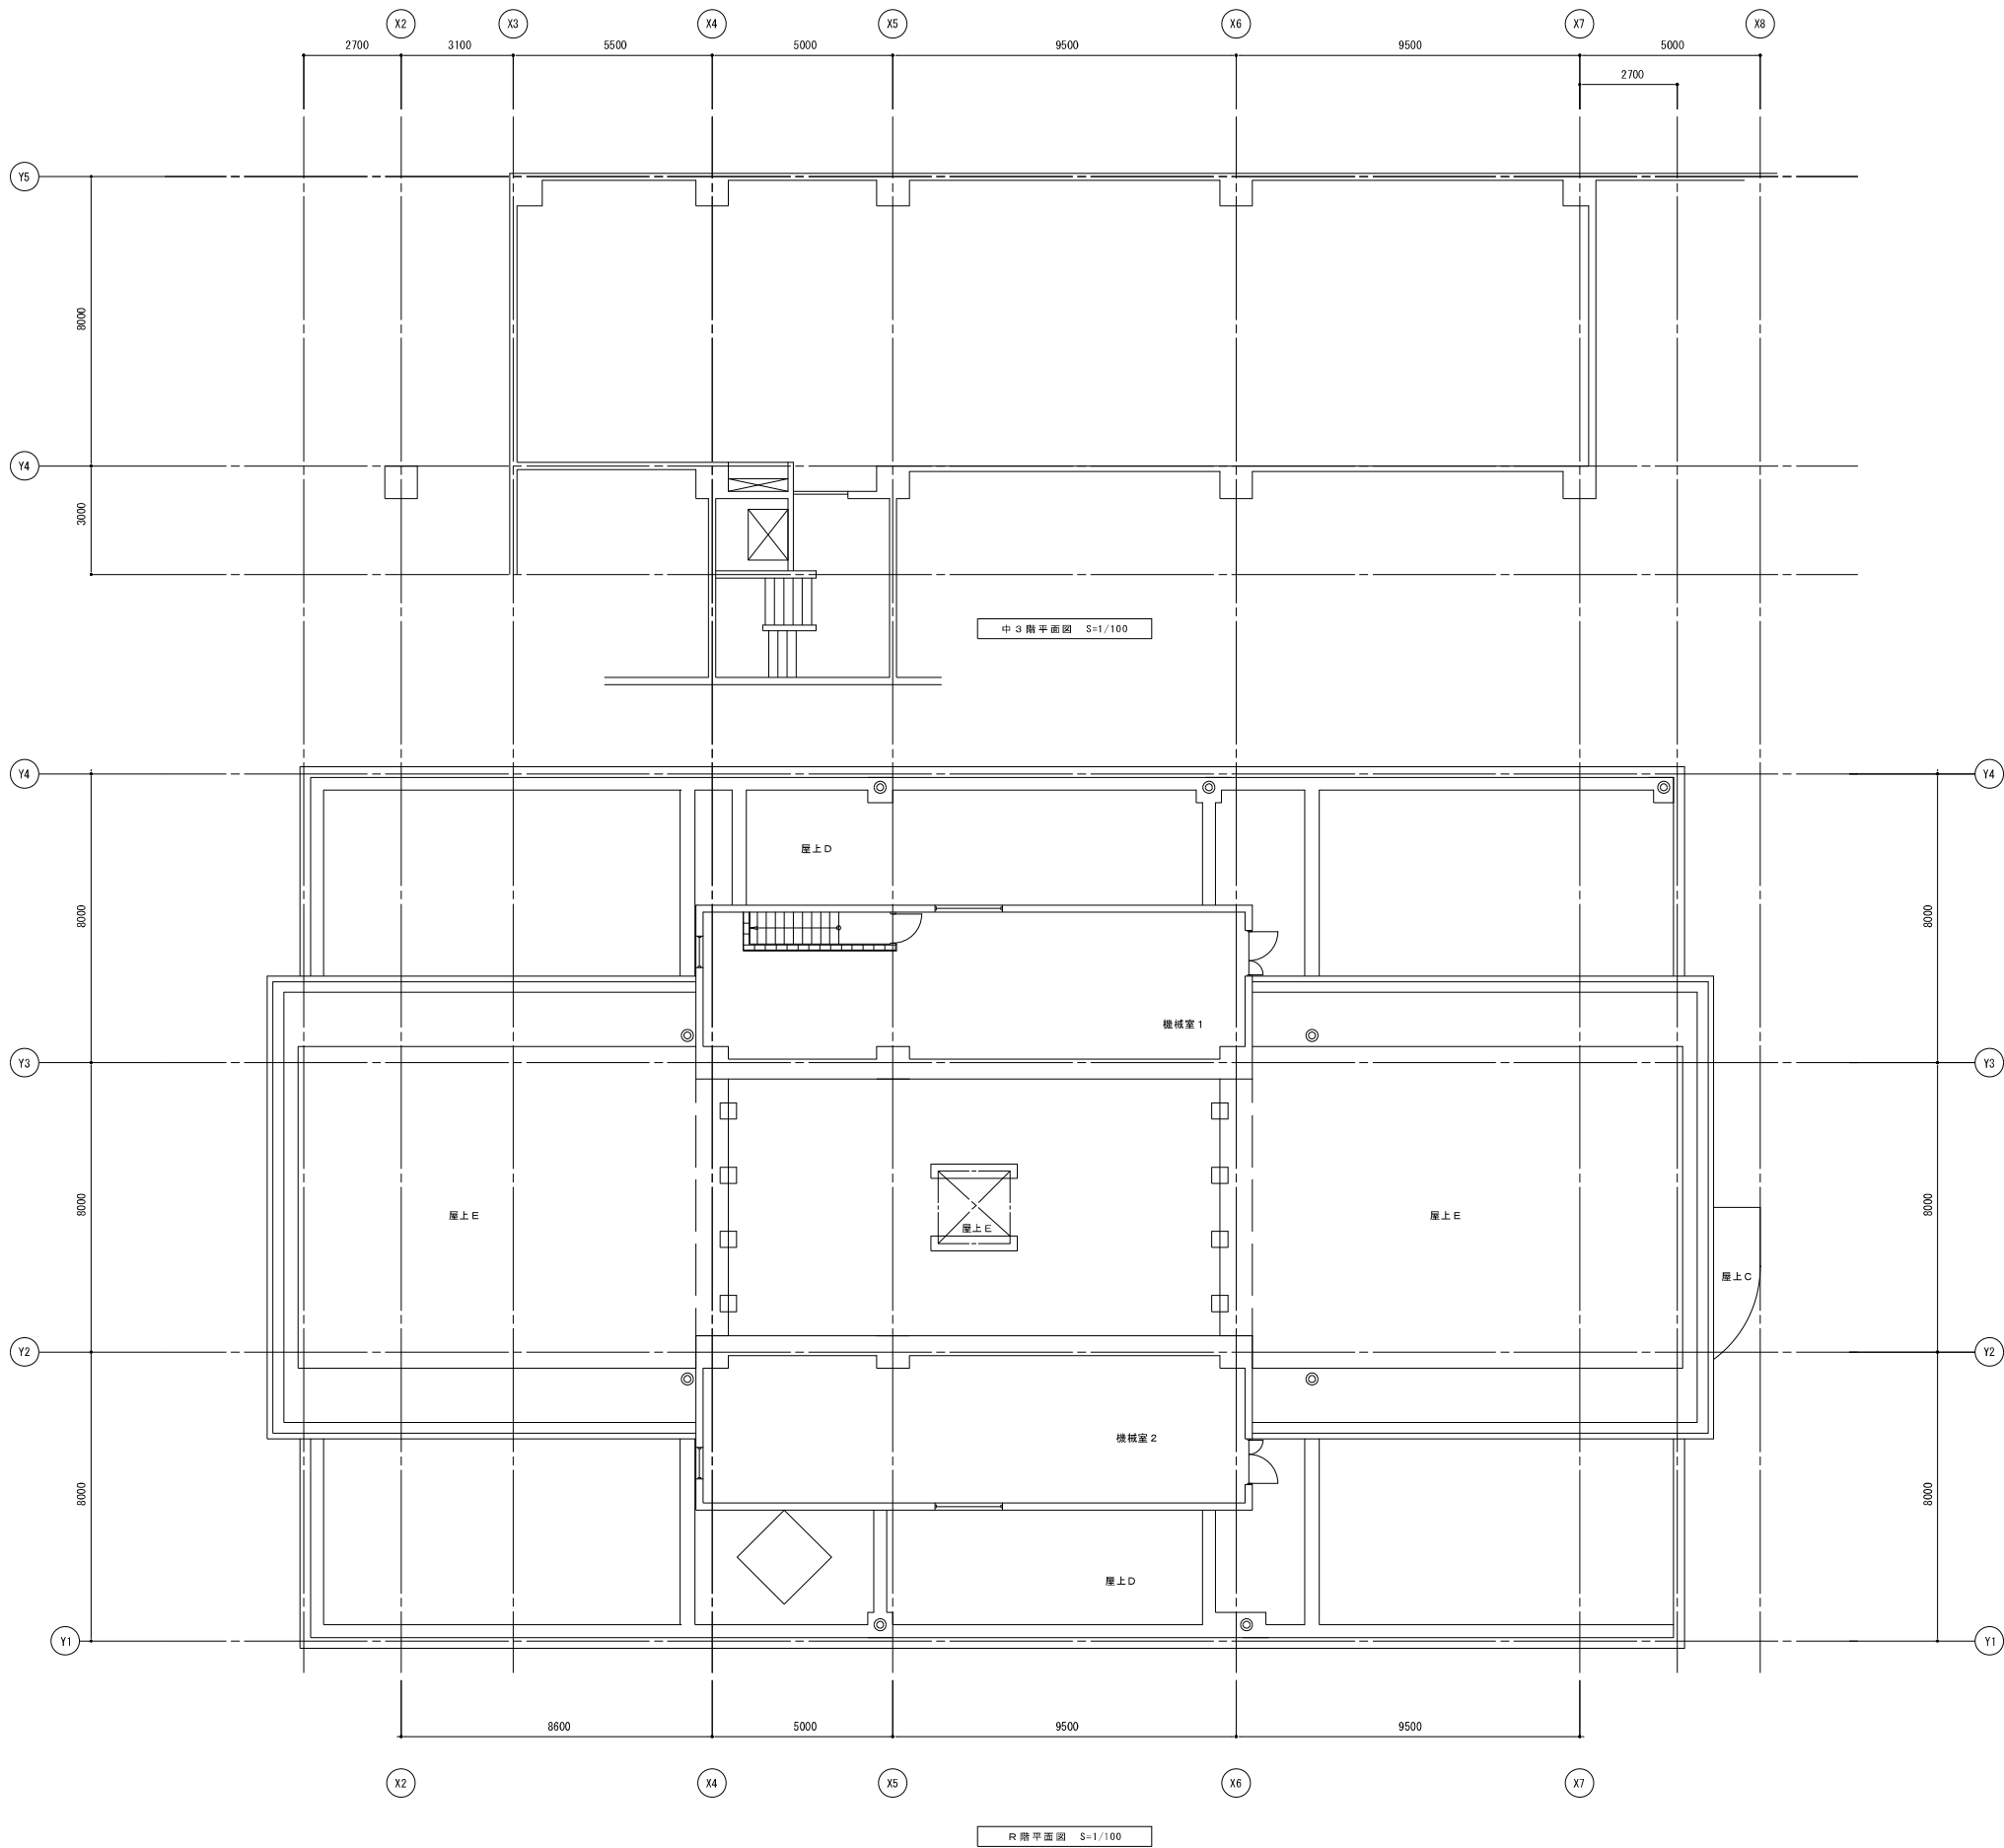


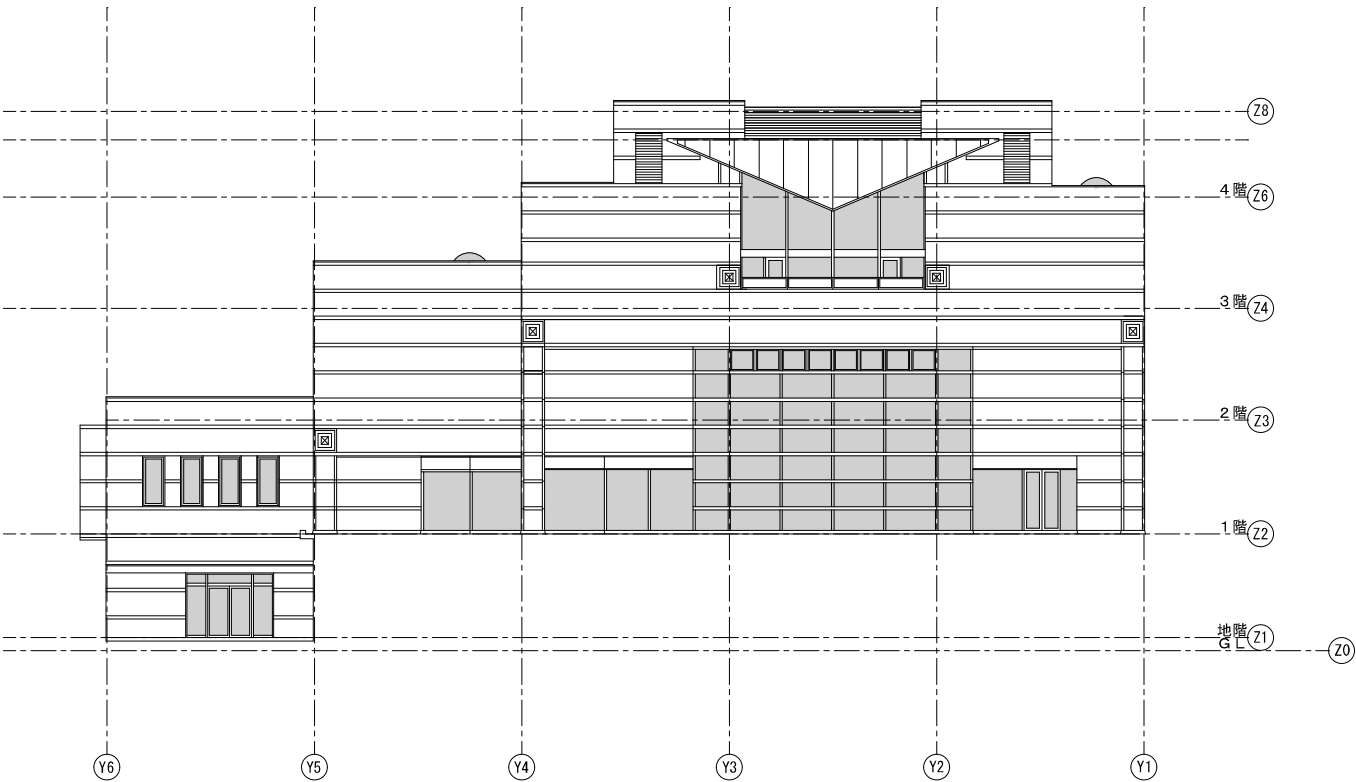


西側立面圖 S=1/200

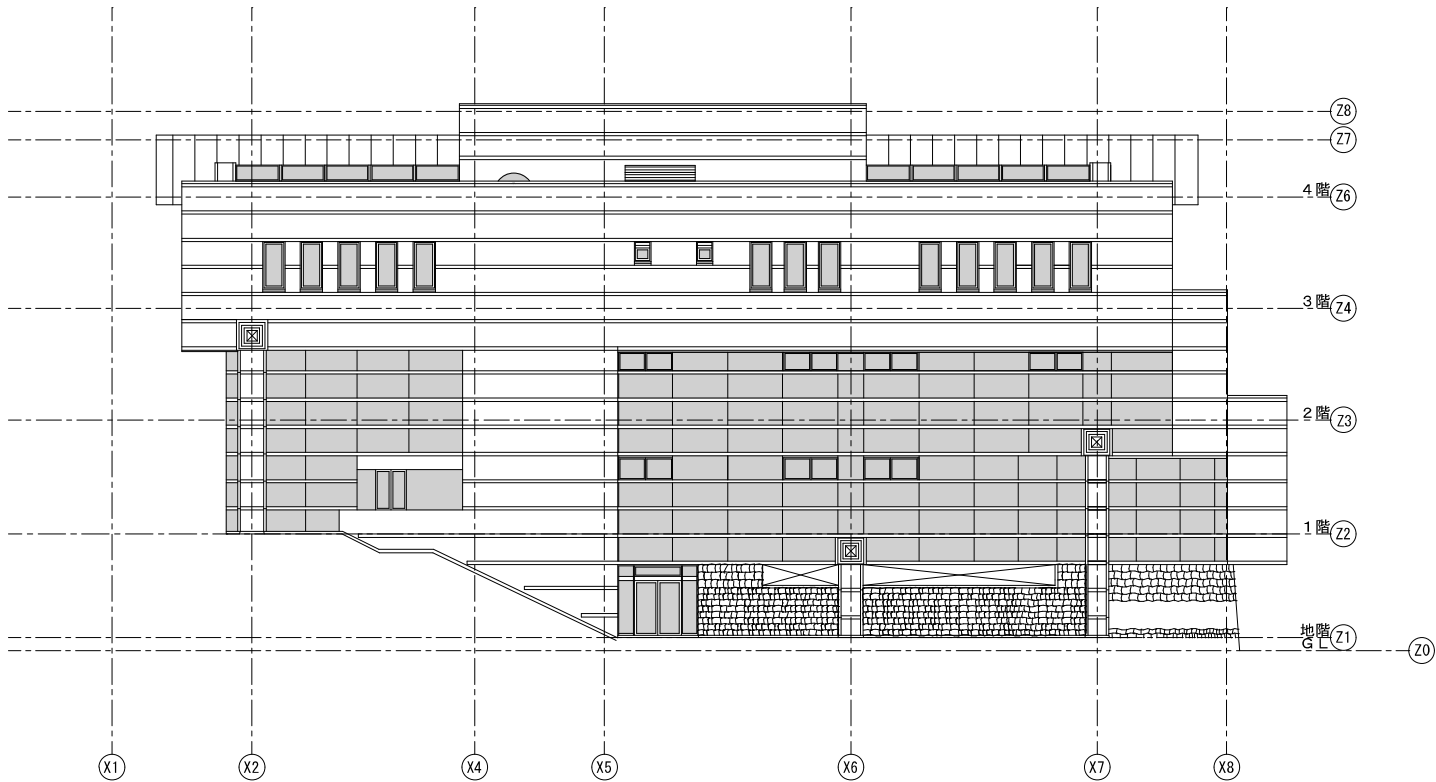

南側立面圖 S=1/200

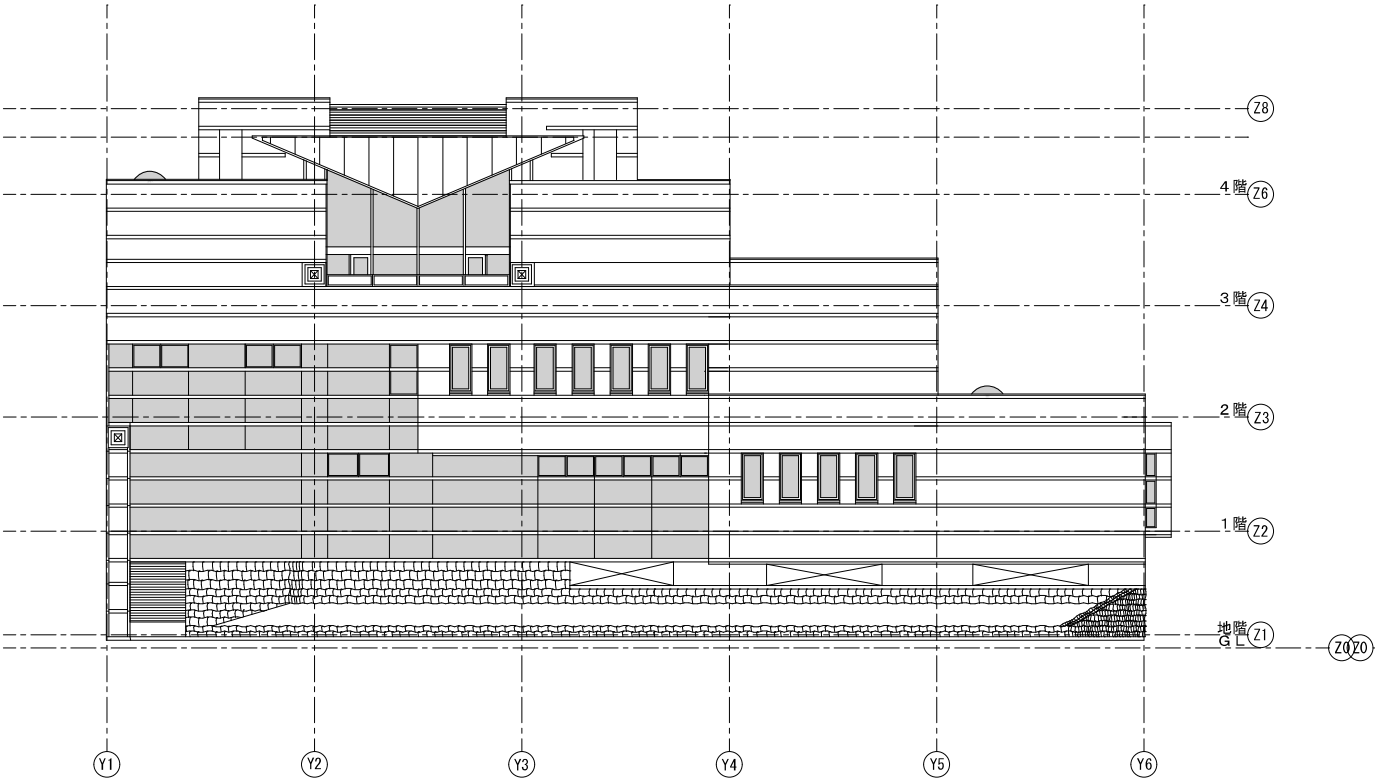

東側立面圖 S=1/200

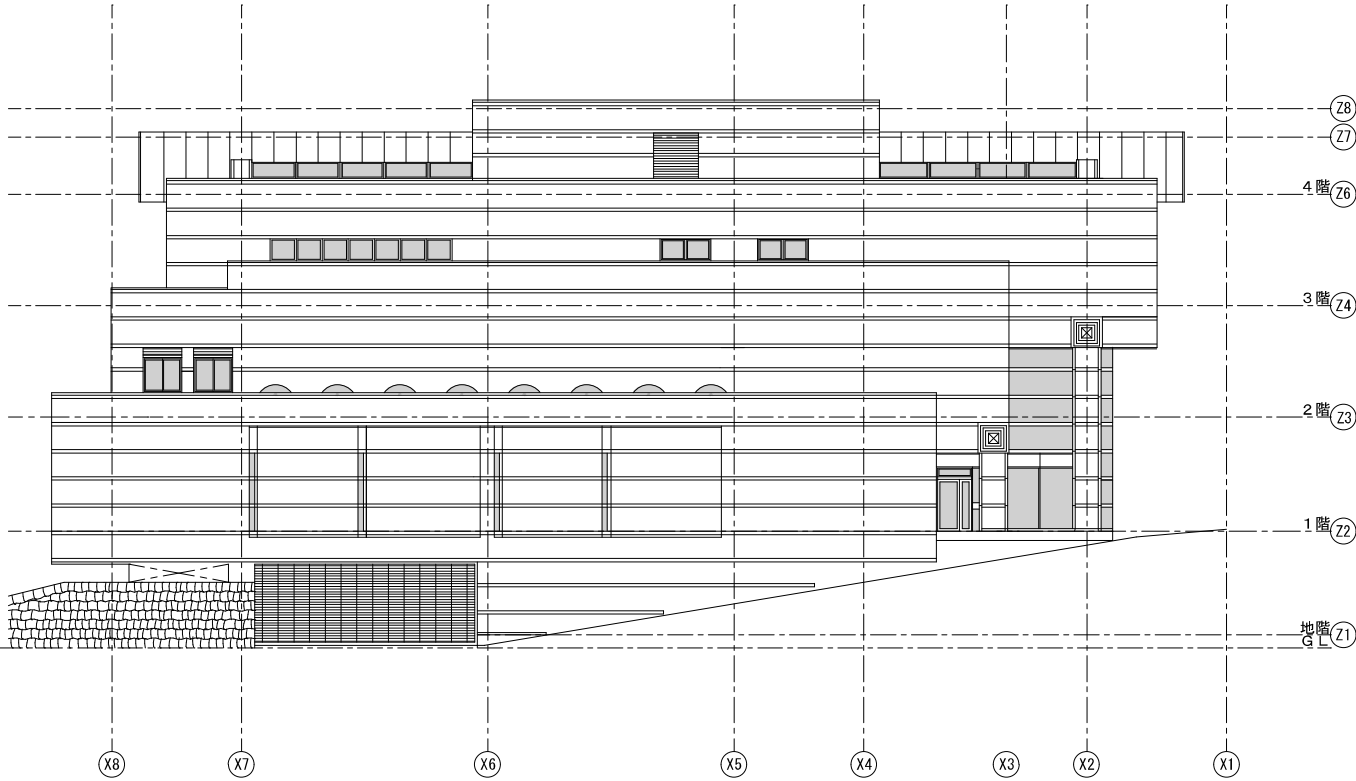

北側立面圖 S=1/200

